



Township No. 10 North of the Base Line Range No. 2 West of 2nd Meridian Surveyed by Wm Harris 1816
J. A. Brown 1819

The part within this corner dist contains 19,628.71 acres



DEPARTMENT OF THE INTERIOR,
GENERAL LAND OFFICE,

Washington, D. C. July 26 1894

I hereby certify that this photograph is
a true and literal reproduction of the township
plat of survey to which it purports to relate, now
on file in this office.

Commissioner.

Township N. 10 North Range N. 2 West of second principal Meridian

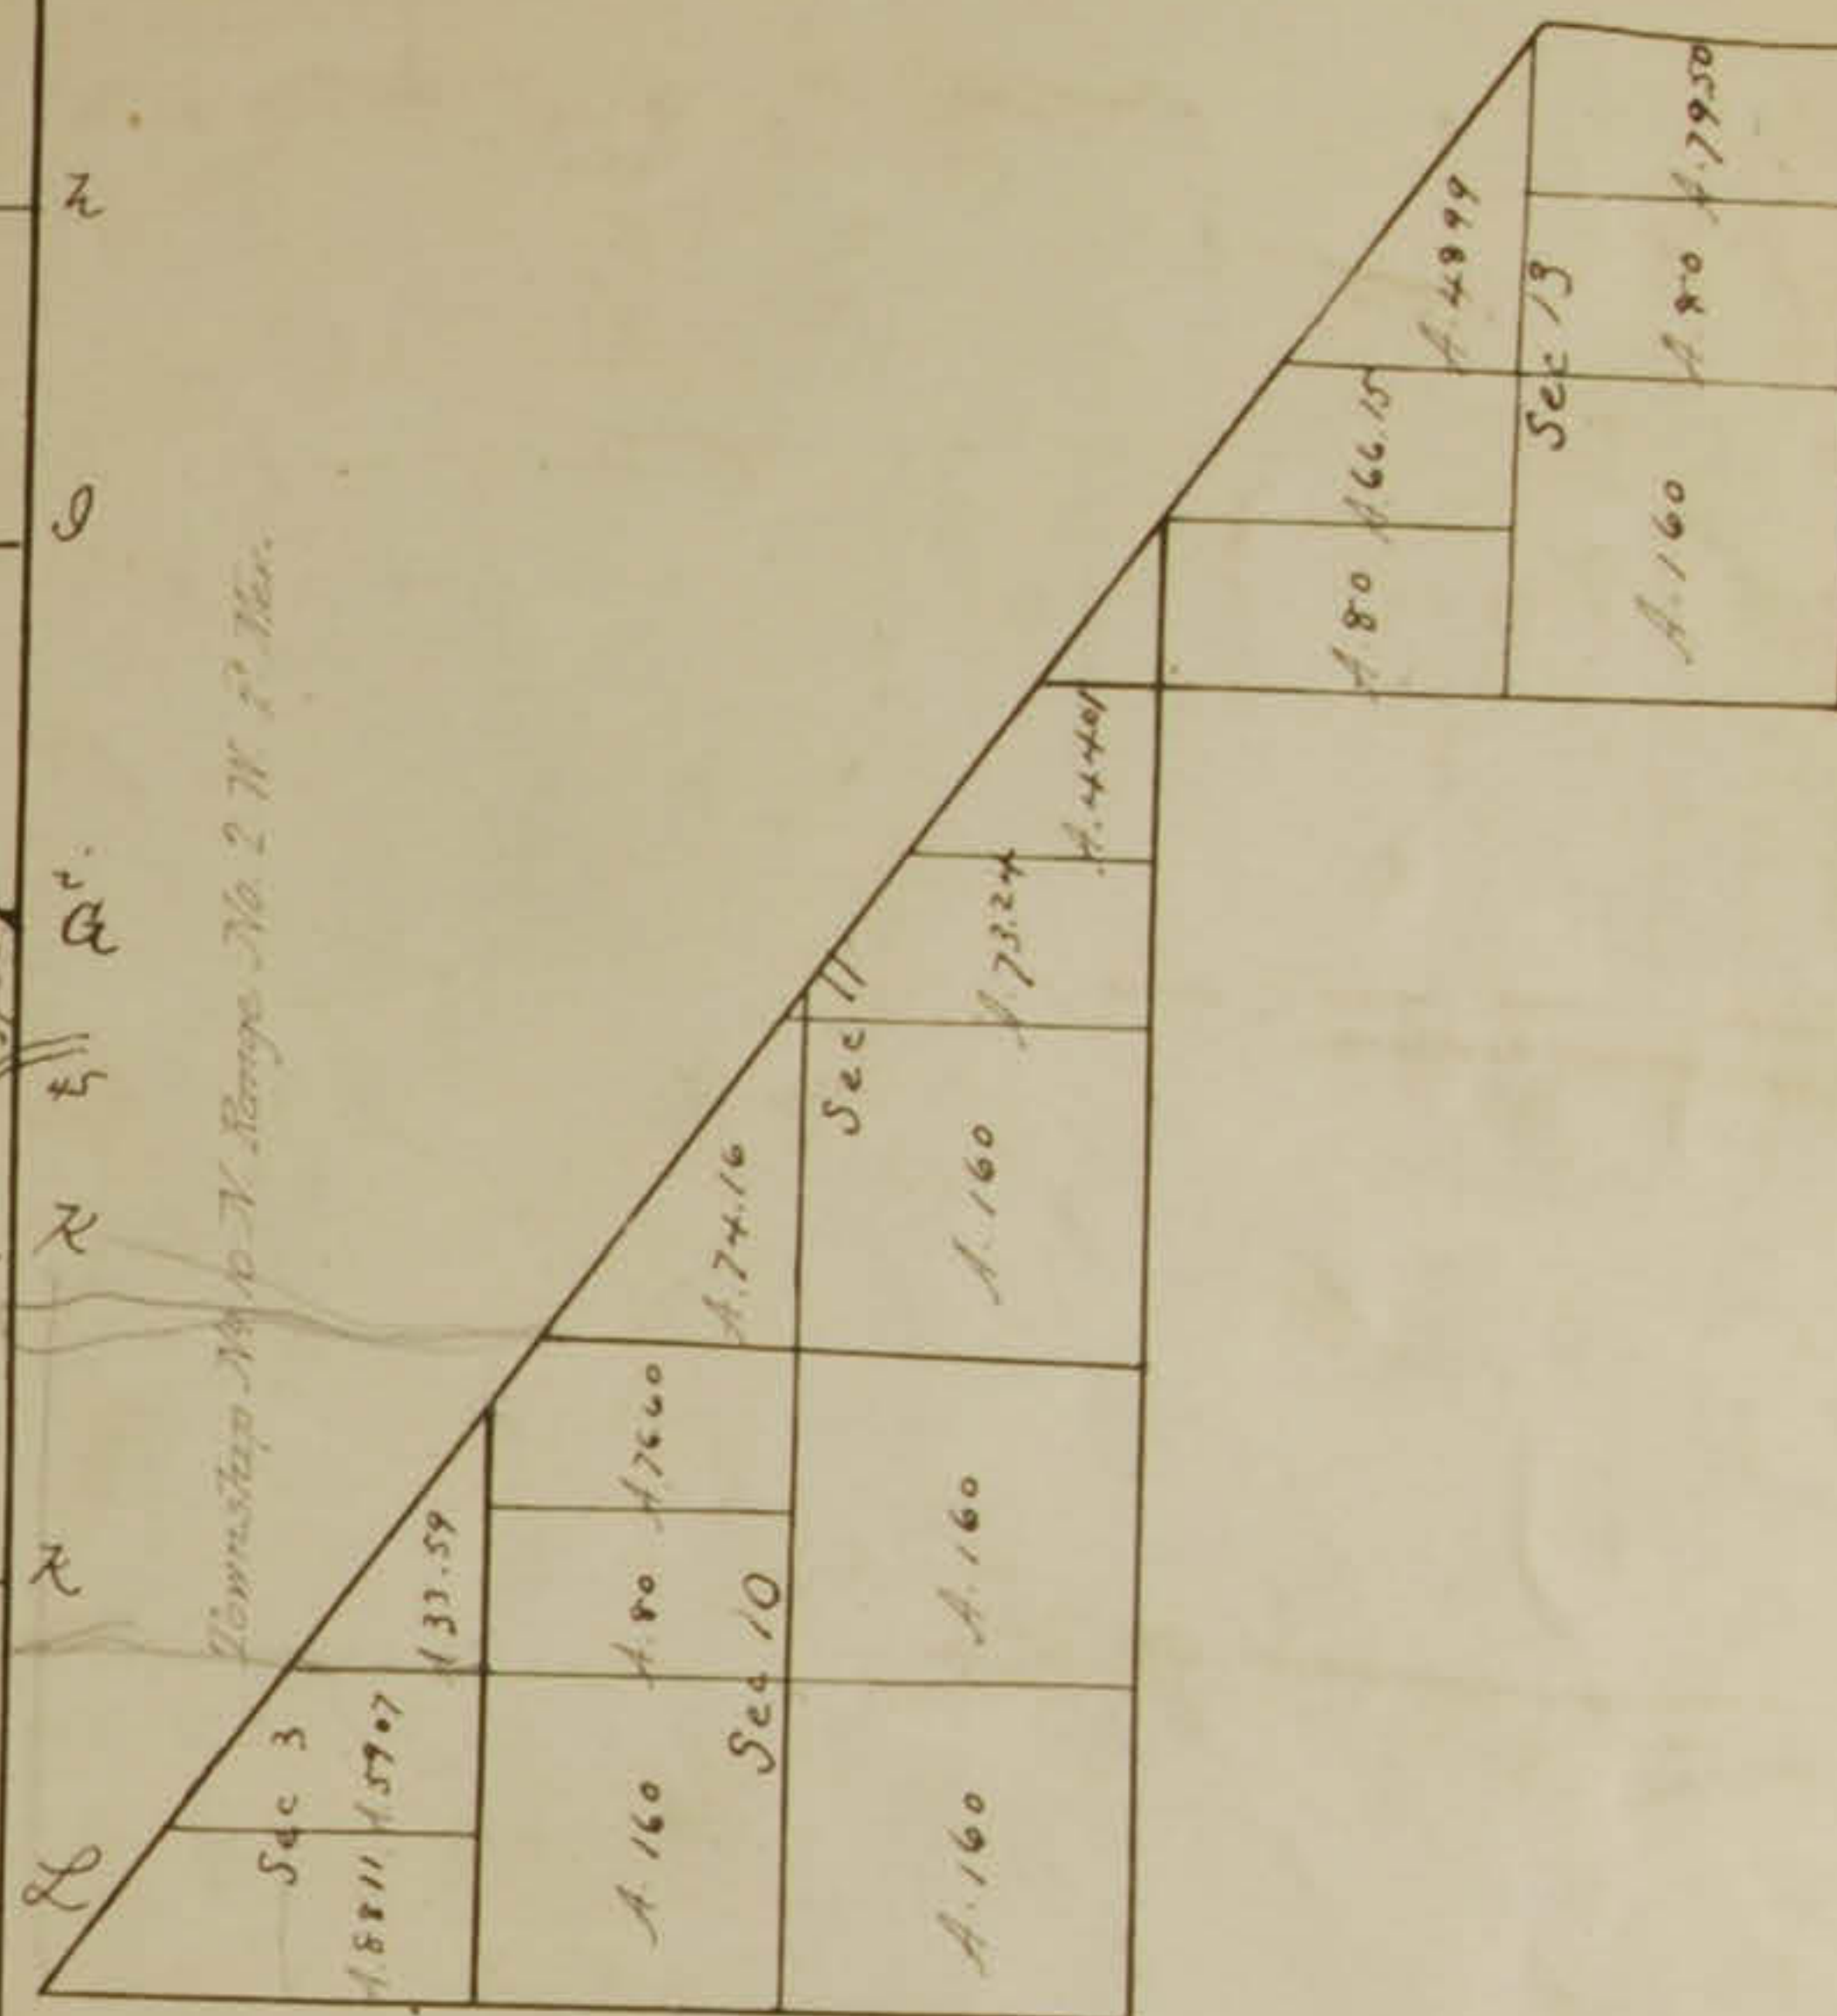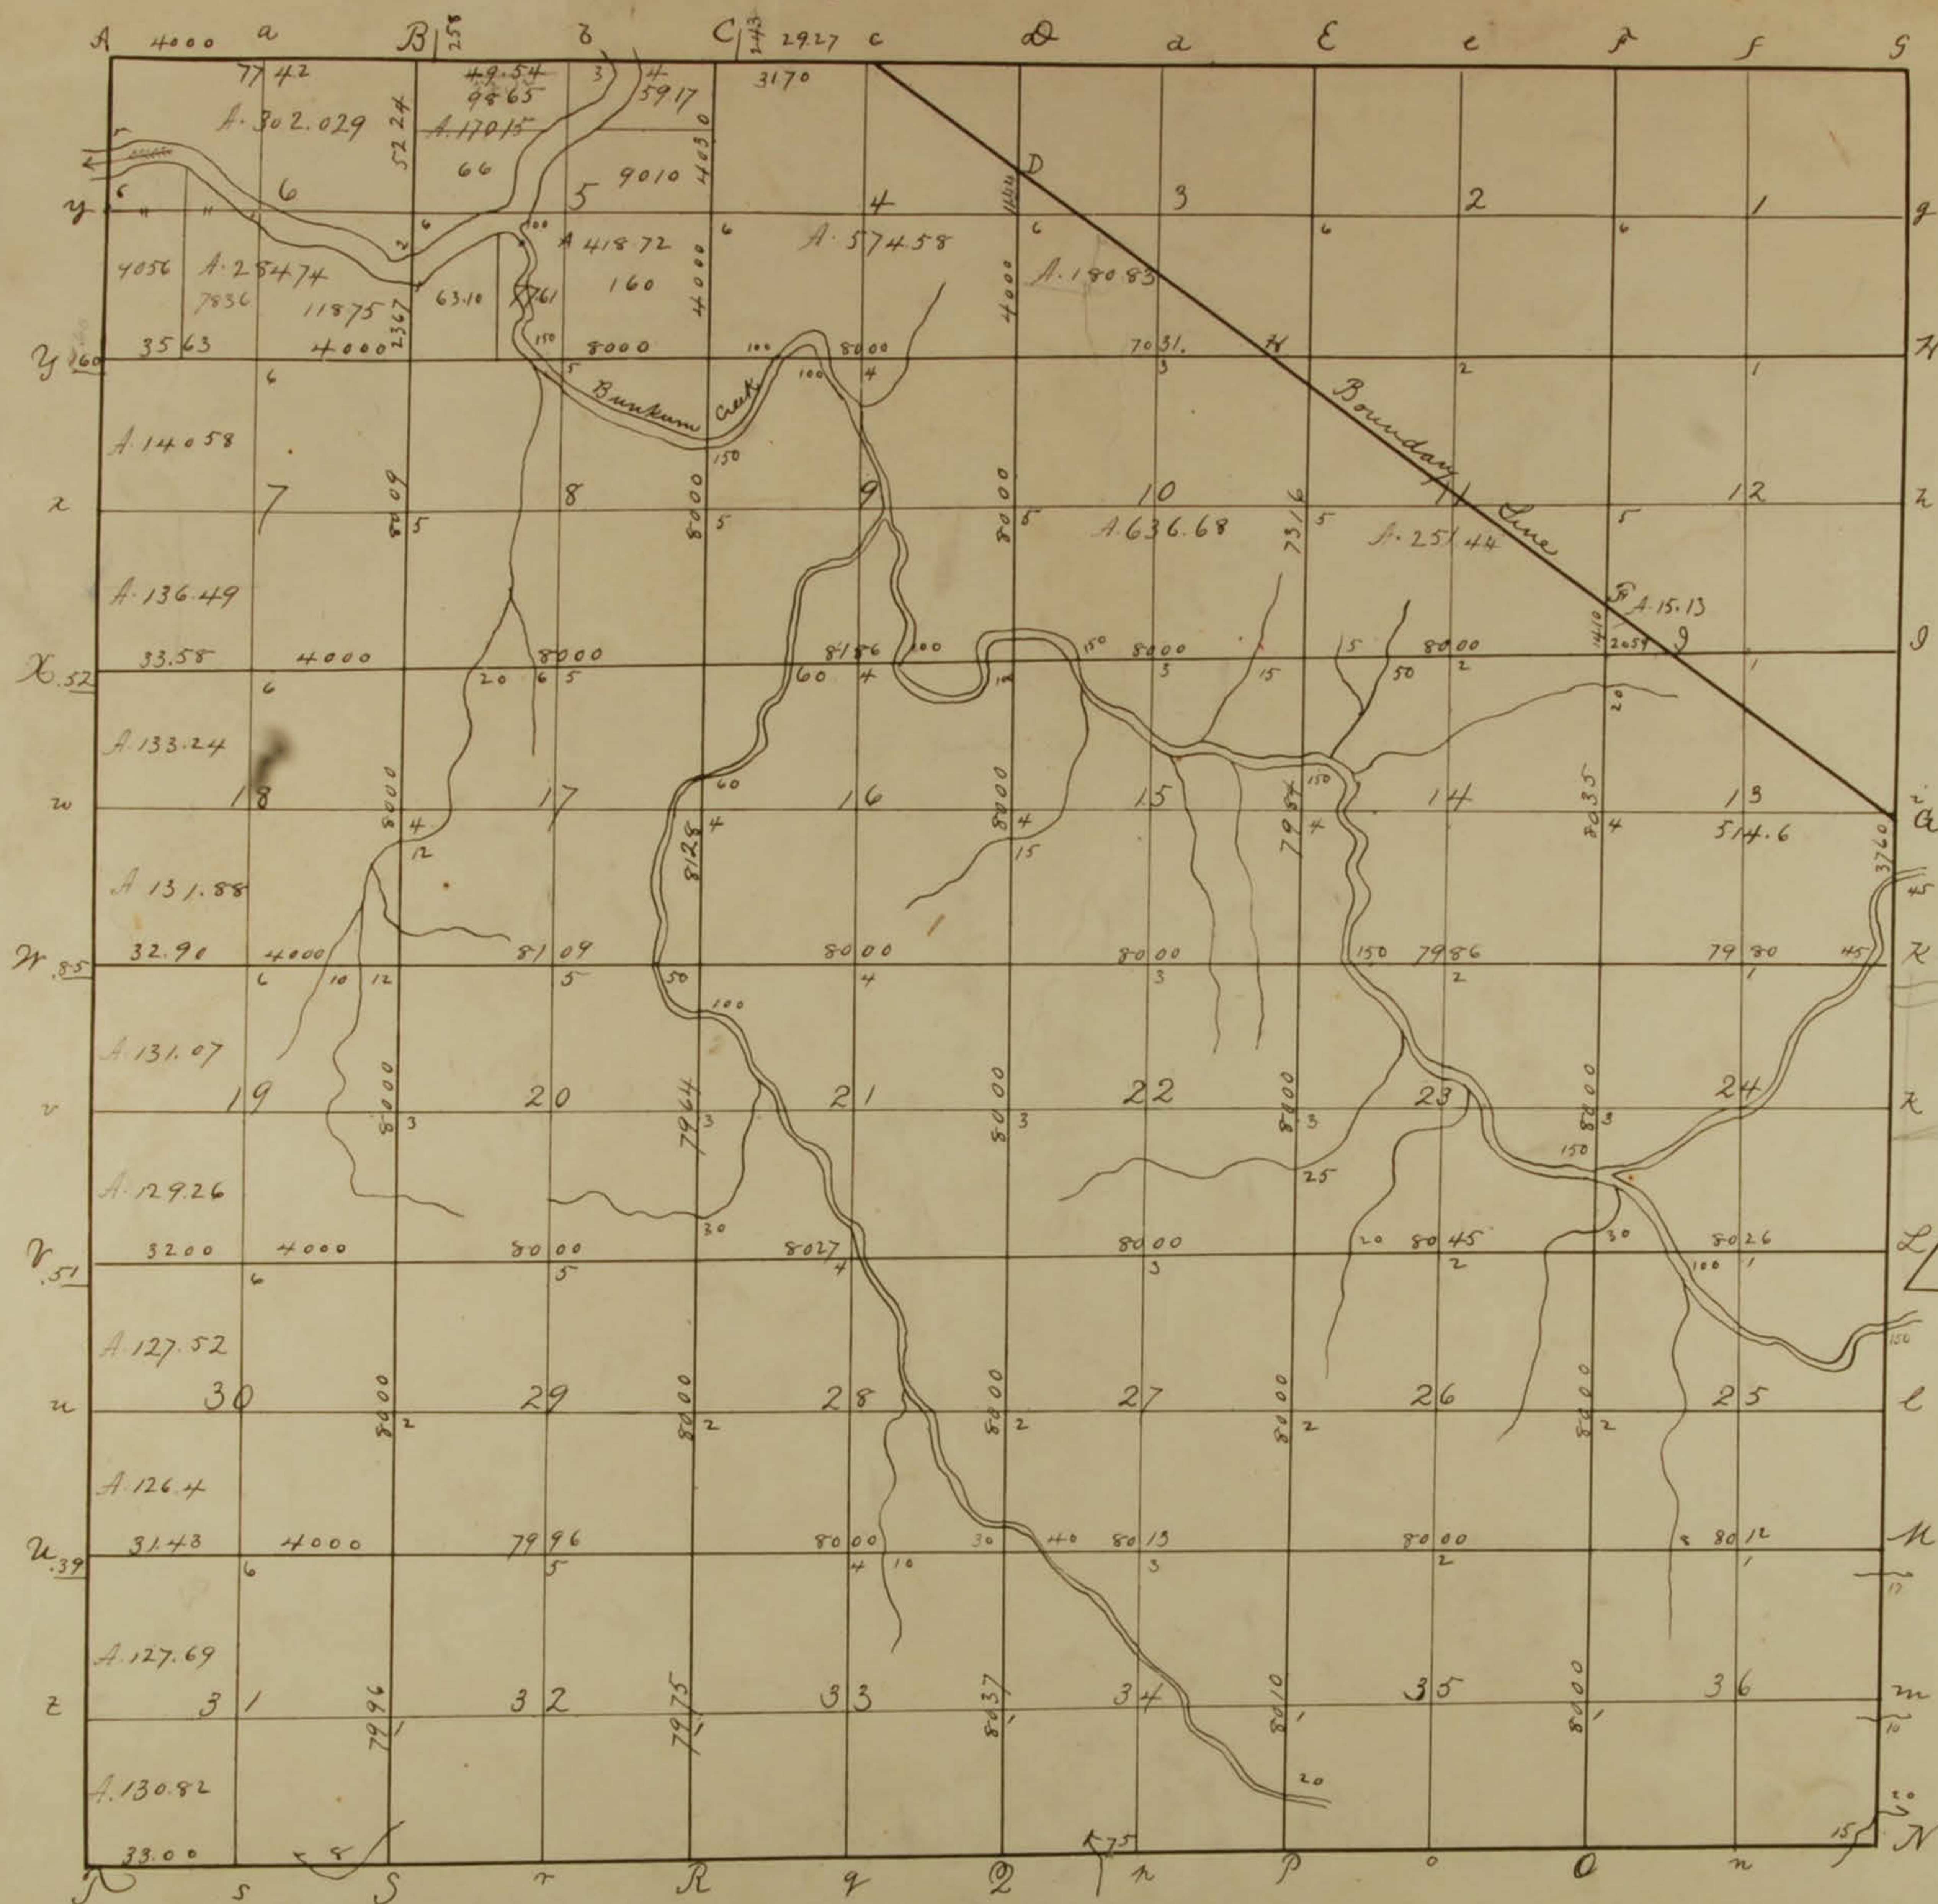

96A

Pursuant to a Contract with and Instructions from David Mansfield Esq. - Surveyor General of the United States bearing date the day of
I have administered laid out and surveyed the above described township and do certify that it had such marks and bounds both natural & artificial
as are represented on said plat and described in the field notes made thereof and returned with this plat into the Surveyor General's office

Certified this 27-day of March 1876

William Harris D.S.

DEPARTMENT OF THE INTERIOR,
GENERAL LAND OFFICE,

Washington D. C. July 26 1894
I hereby certify that this photo-lithograph is
a true and literal exemplification of the township
plat of survey to which it purports to relate, now
on file in this office.


W. H. Harris
Commissioner.

BEAN BLOSSOM 10N. 2W.

H. H.

13

Township No X North, Range No II West of 2nd Meridian

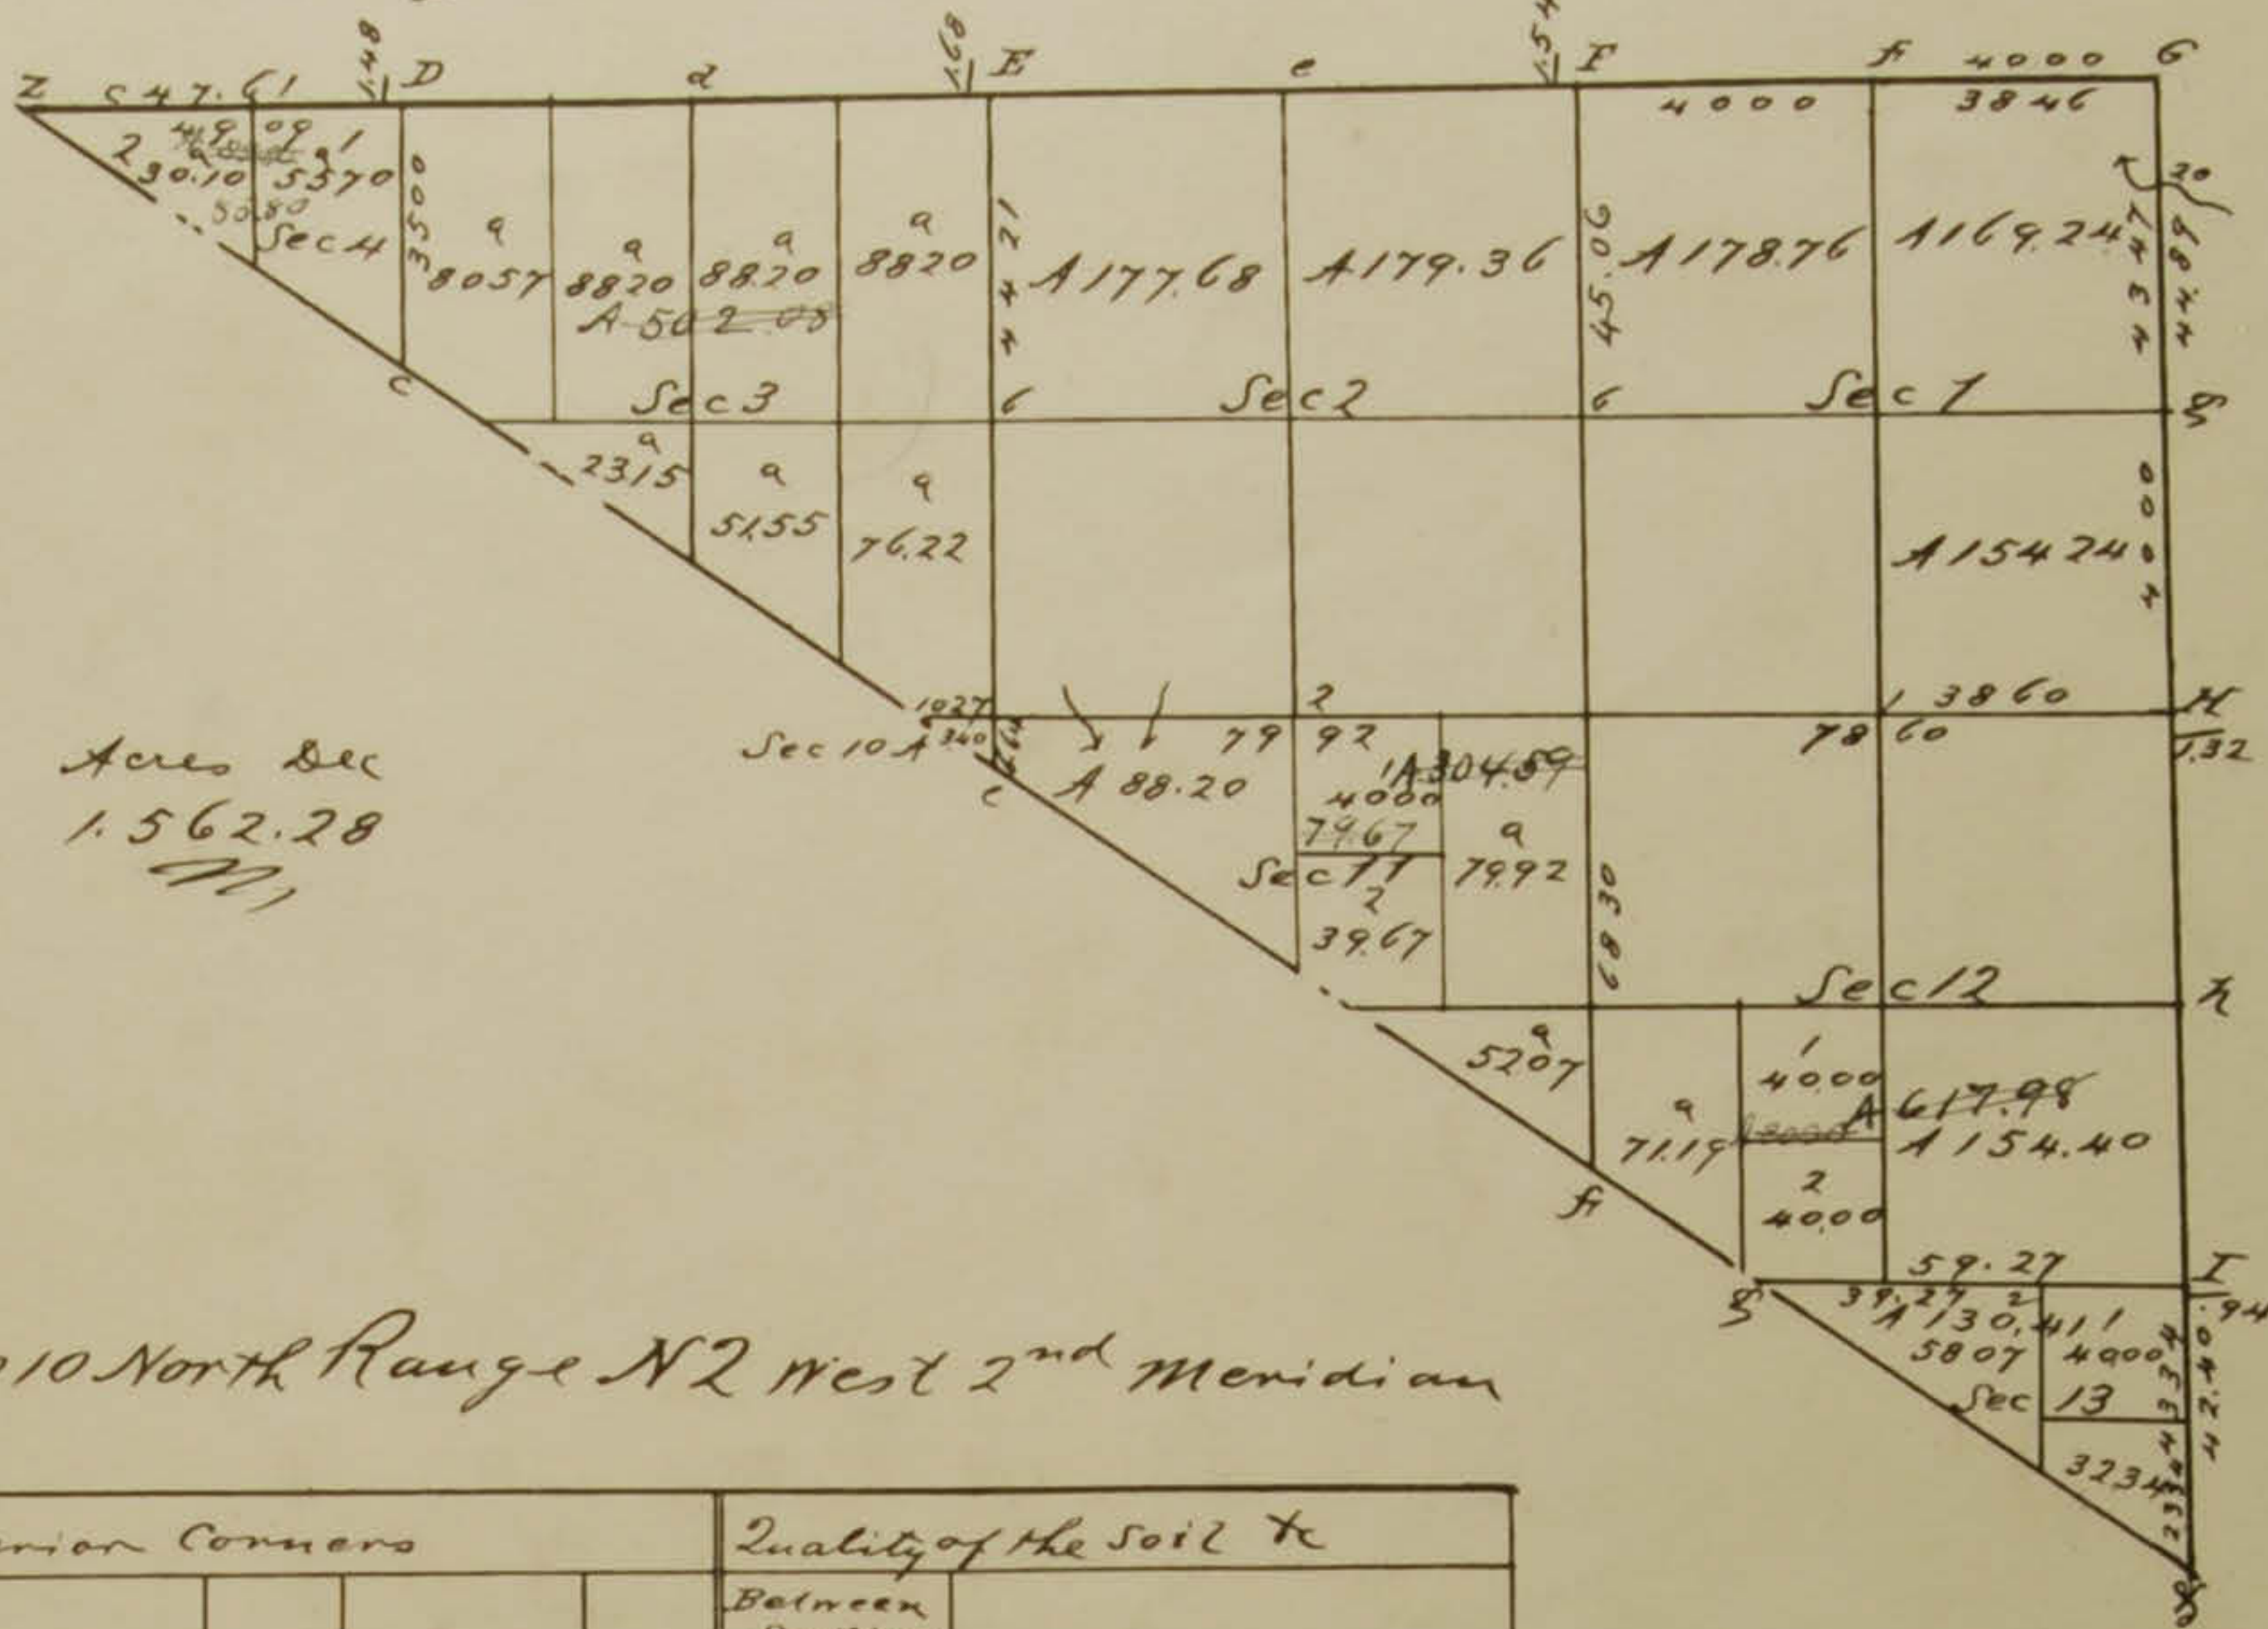

Total Quantity 1562.28

Description of Township No 10 North Range N2 West 2nd Meridian

Section & quarter section corners					Extension corners					Quality of the soil &c	
Posts	Bearing trees	Inches diam	Course they bear	D.K.S. dist	Posts					Between sections	
Sec 2, 3, 10, 11	Beech	10	N 64 W	10	D	Hickory	10	S 66 E	9	3 & 4	Broken 2nd rate Oak
	do	33	S 23 E	12		Poplar	14	S 75 W	12	10 - 11	Beech, Sugar Hickory &c
P to E at	Beech	20	N 34 W	15	B	Sugar	17	S 46 W	7	3 - 10	Same
	do	28	S 84 E	13		Beech	18	N 68 E	15	2 - 3	Broken 2nd rate Tim Same
I to X at	Dogwood	3	N 46 E	19	F	Ash	32	S 66 W	7	12 - 13	Broken 3rd rate Oak, Beech
	Beech	15	S 4 E	13		do	32	N 49 E	27		Hickory Ash, Spice &c
O to F at	Poplar	32	N 51 W	9	G					11 - 12	Same
	Beech	17	S 75 E	29						2 - 11	Same
1, 2, 11, 12	Beech	14	N 20 W	25	H	Beech	18	S 55 E	11	1 - 12	Broken 2nd rate Sugar
	do	18	S 79 E	13		do	22	N 47 W	27		Poplar, Beech, Ash, Oak &c
N to Y at 2	Beech	15	N 29 W	10						1 - 2	Same
	do	16	S 29 E	8							
H to Y at 1	Dogwood	8	S 40 E	21	I	Hornbeam	14	N 36 E	10		
	Beech	5	N 21 W	18		Locust	18	S 17 W	9		
O to F at	Beech	18	N 35 E	5	C	Sugar	18	N 65 W	13		
	do	12	S 83 W	28		Beech	19	S 39 E	25		
					d	do	6	N 61 E	17		
						do	15	S 88 W	32		
					e	Ash	23	S 31 W	14		
						Beech	12	N 13 W	22		
					f	Beech	30	N 55 W	37		
						do	16	S 71 E	23		
					g	Beech	16	West	34		
						do	15	S 30 E	10		
					z	Beech	10	S 61 W	19		
						do	14	N 43 W	32		
					y	Beech	13	N 39 E	10		
						do	16	S 74 W	29		

40 80
40 chains to an inch

A true copy from the Original on file in this office

Surveyor General Office March 2nd 1820
N 96 A

Edward Tiffin Sur Genl



DEPARTMENT OF THE INTERIOR,
GENERAL LAND OFFICE

Washington, D. C. July 26 1894

I hereby certify that this photo-lithograph is a true and literal reproduction of the township plat of survey to which it refers, now on file in this office.

Commissioner.